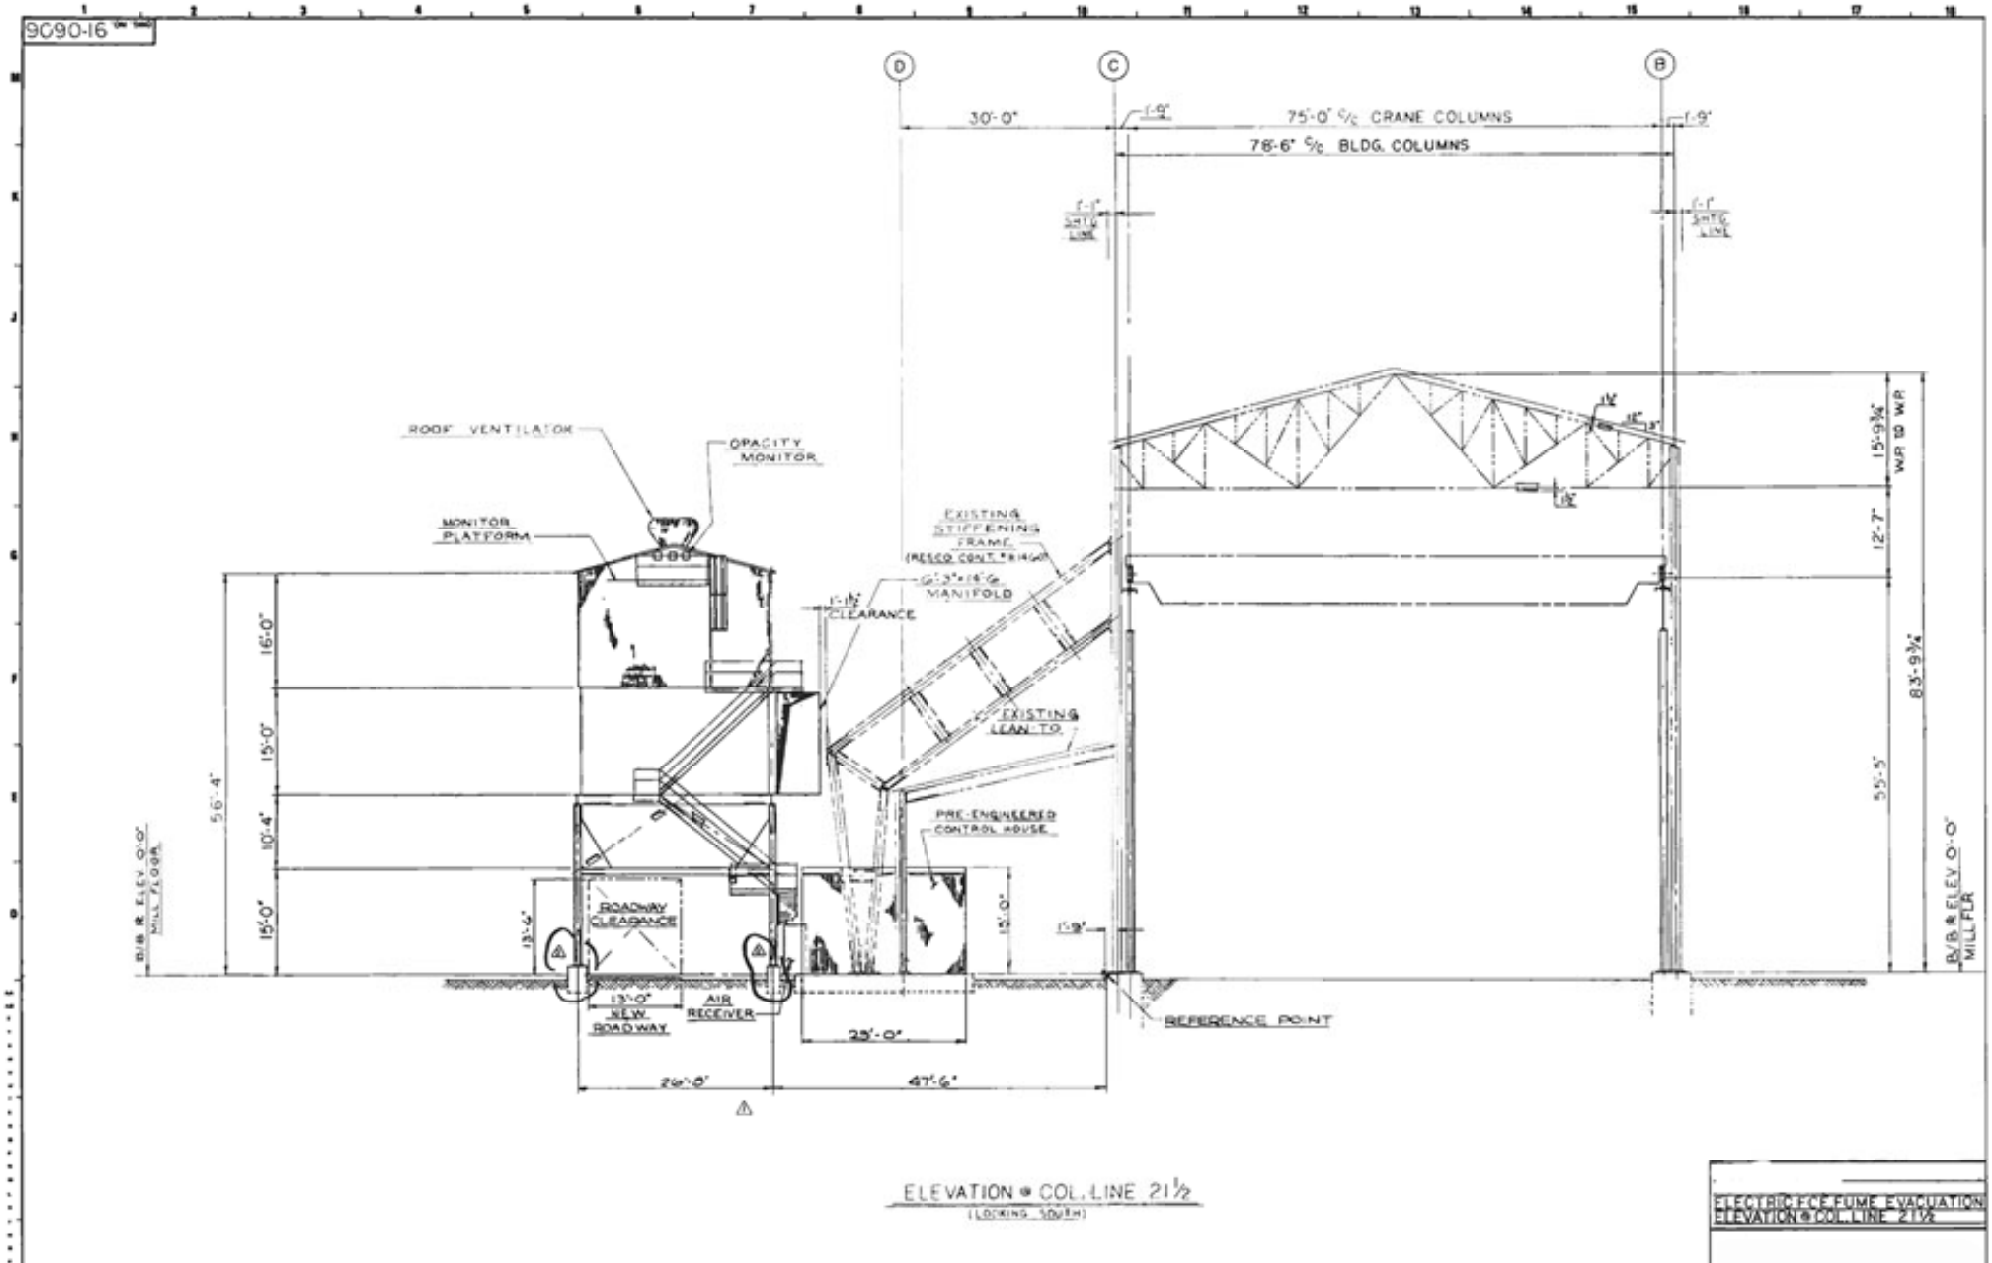
9090-16
D
C
B
30'-0"
1'-9"
75'-0" C/C CRANE COLUMNS
78'-6" C/C BLDG. COLUMNS
1'-1" SHTG LINE
ROOF VENTILATOR
OPACITY MONITOR
MONITOR PLATFORM
EXISTING STIFFENING FRAME
6'-3"×14'-6" MANIFOLD
1'-1½" CLEARANCE
EXISTING LEAN-TO
PRE-ENGINEERED CONTROL HOUSE
ROADWAY CLEARANCE
13'-0" NEW ROADWAY
AIR RECEIVER
25'-0"
26'-8"
47'-6"
REFERENCE POINT
56'-4"
16'-0"
15'-0"
10'-4"
15'-0"
13'-6"
15'-0"
1'-9"
15'-9¾" W.P. TO W.P.
12'-7"
83'-9¾"
55'-5"
B/B & ELEV 0'-0" MILL FLOOR
ELEVATION @ COL. LINE 21½
(LOOKING SOUTH)
ELECTRIC FCE FUME EVACUATION
ELEVATION @ COL. LINE 21½
F.E.C. PRELIMINARY REVISION
REFERENCE
REVISION
DEPT. APPROVAL
F.E.C. CONTRACT NO.
6357
R.P.C.
91-0606
MS-P-1/3